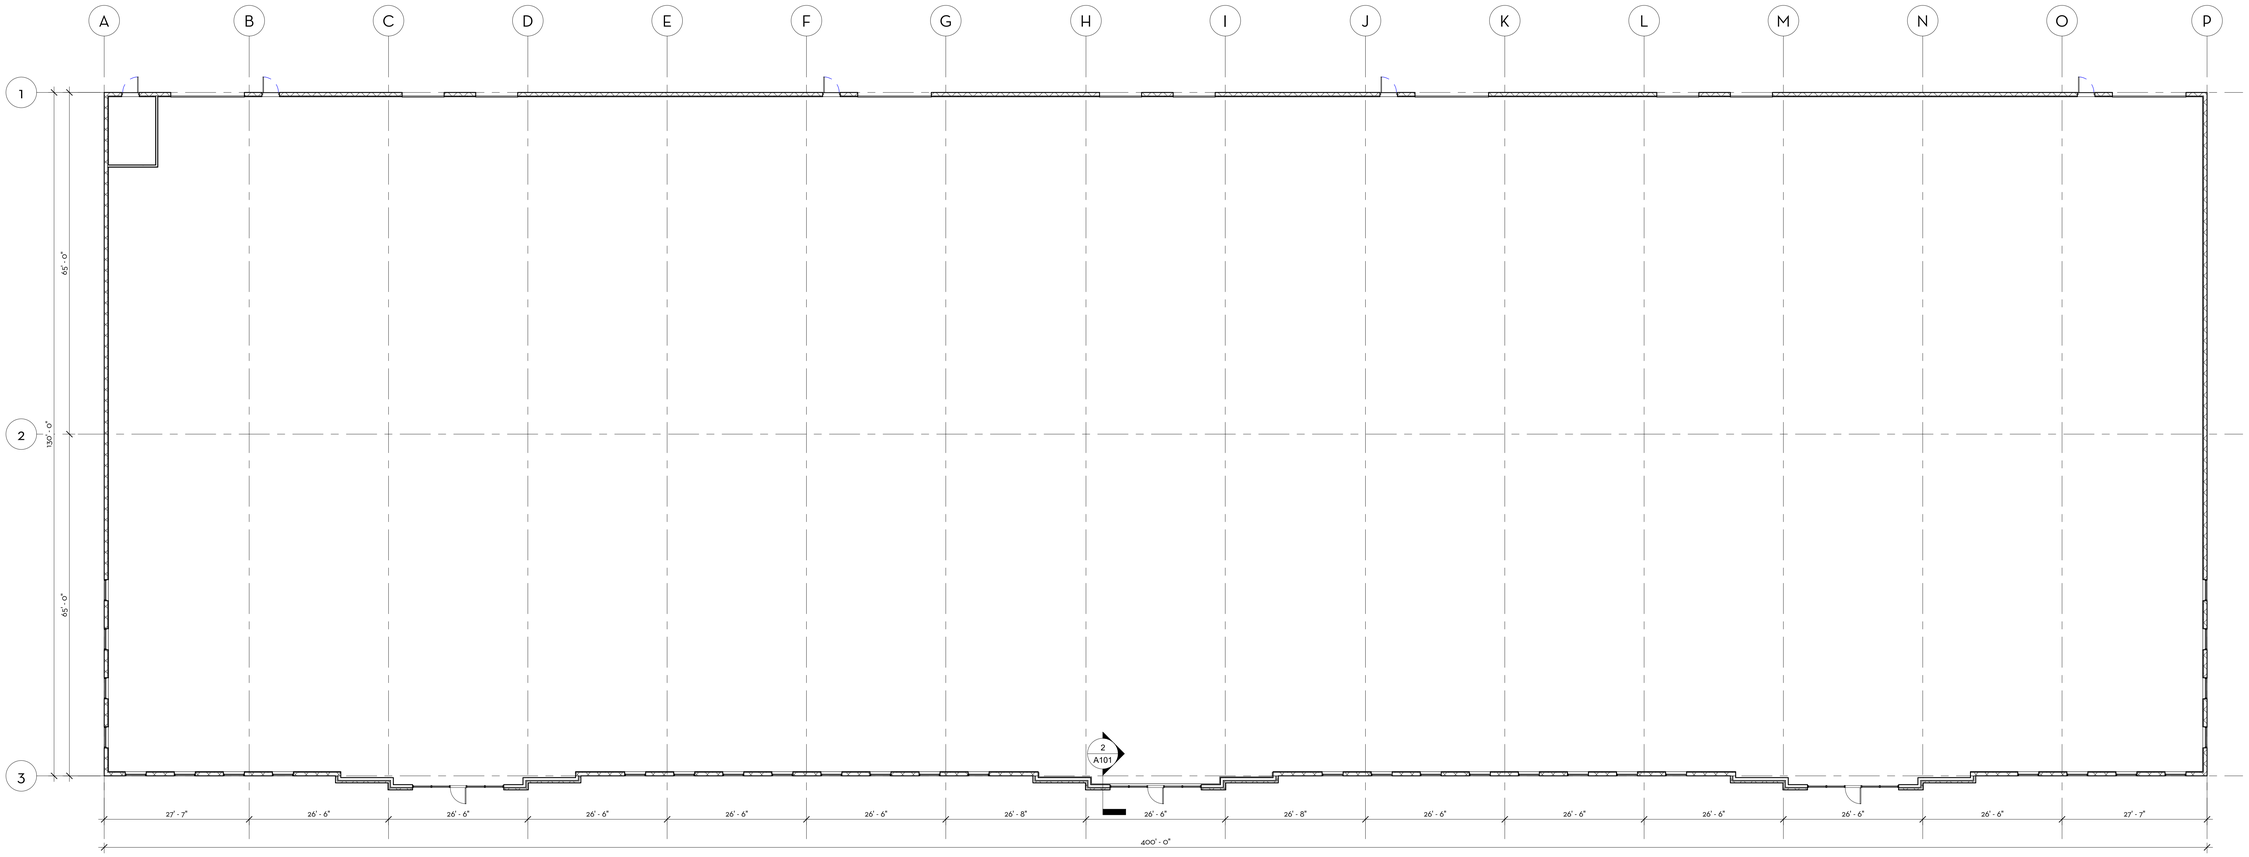

1 OVERALL FLOOR PLAN
1 : 140

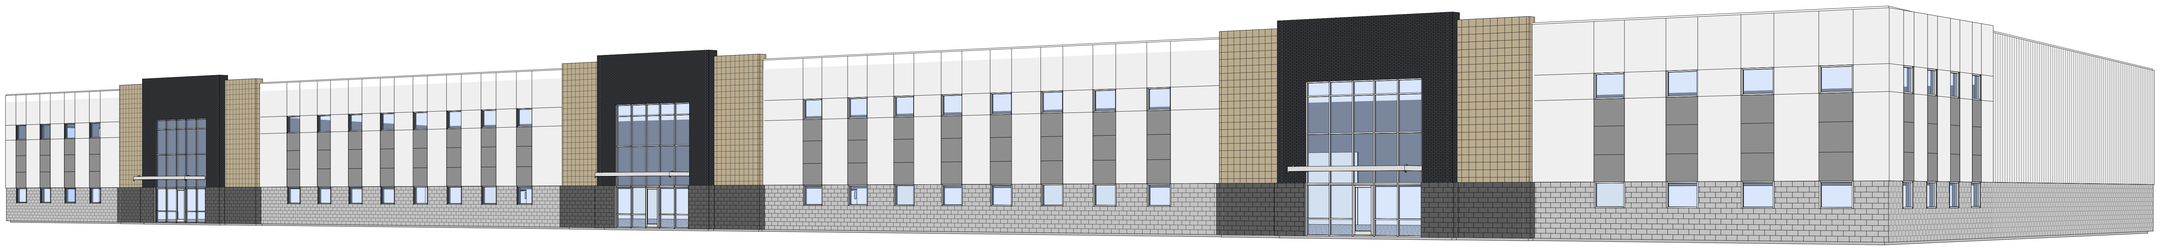

2 PERSPECTIVE (FRONT RIGHT)

BAR IS ONE INCH ON OFFICIAL DRAWINGS

0 1"

IF NOT ONE INCH, ADJUST SCALE ACCODINGLY

ASPECT architecture:design

© COPYRIGHT 2019 ASPECT INC

DRAWN BY: GSJ
APPROVED: JPG
JOB DATE: 08-14-2019
JOB NO: 19014

1550 NORTH CENTER POINT ROAD
HIAWATHA, IOWA
ARCHITECTURAL
FLOOR PLAN

DRAWING
A100

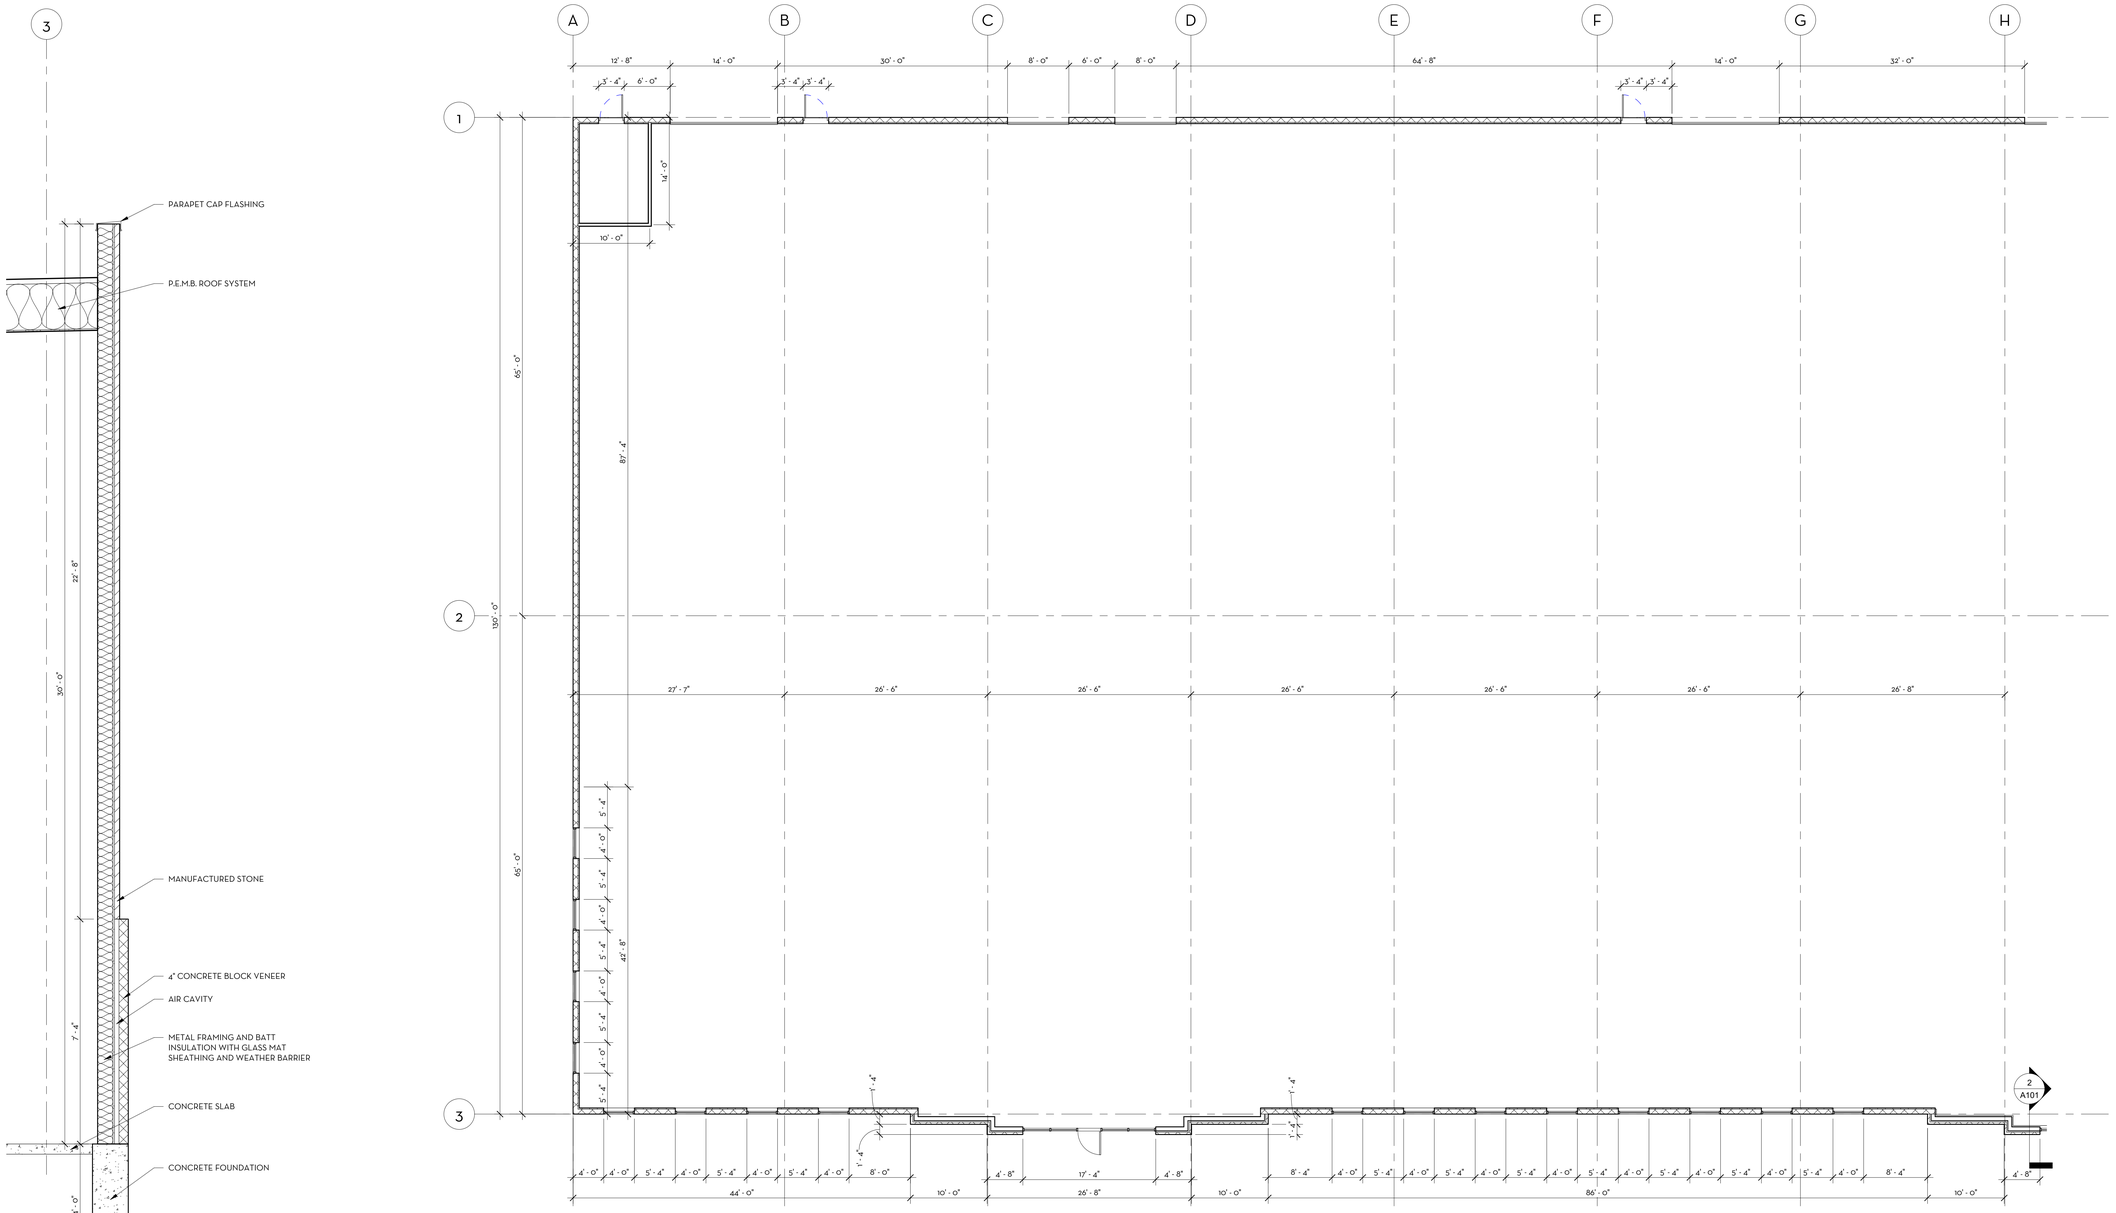

2 WALL SECTION
1/2" = 1'-0"

1 ENLARGED FLOOR PLAN
1/8" = 1'-0"

BAR IS ONE INCH ON OFFICIAL DRAWINGS
0 1"
IF NOT ONE INCH, ADJUST SCALE ACCODINGLY

ASPECT architecture:design

© COPYRIGHT 2019 ASPECT INC

DRAWN BY: GSJ
APPROVED: Approver
JOB DATE: 08-14-2019
JOB NO.: 19014

1550 NORTH CENTER POINT ROAD
HIAWATHA, IOWA
ARCHITECTURAL
ENLARGED FLOOR PLAN

DRAWING
A101

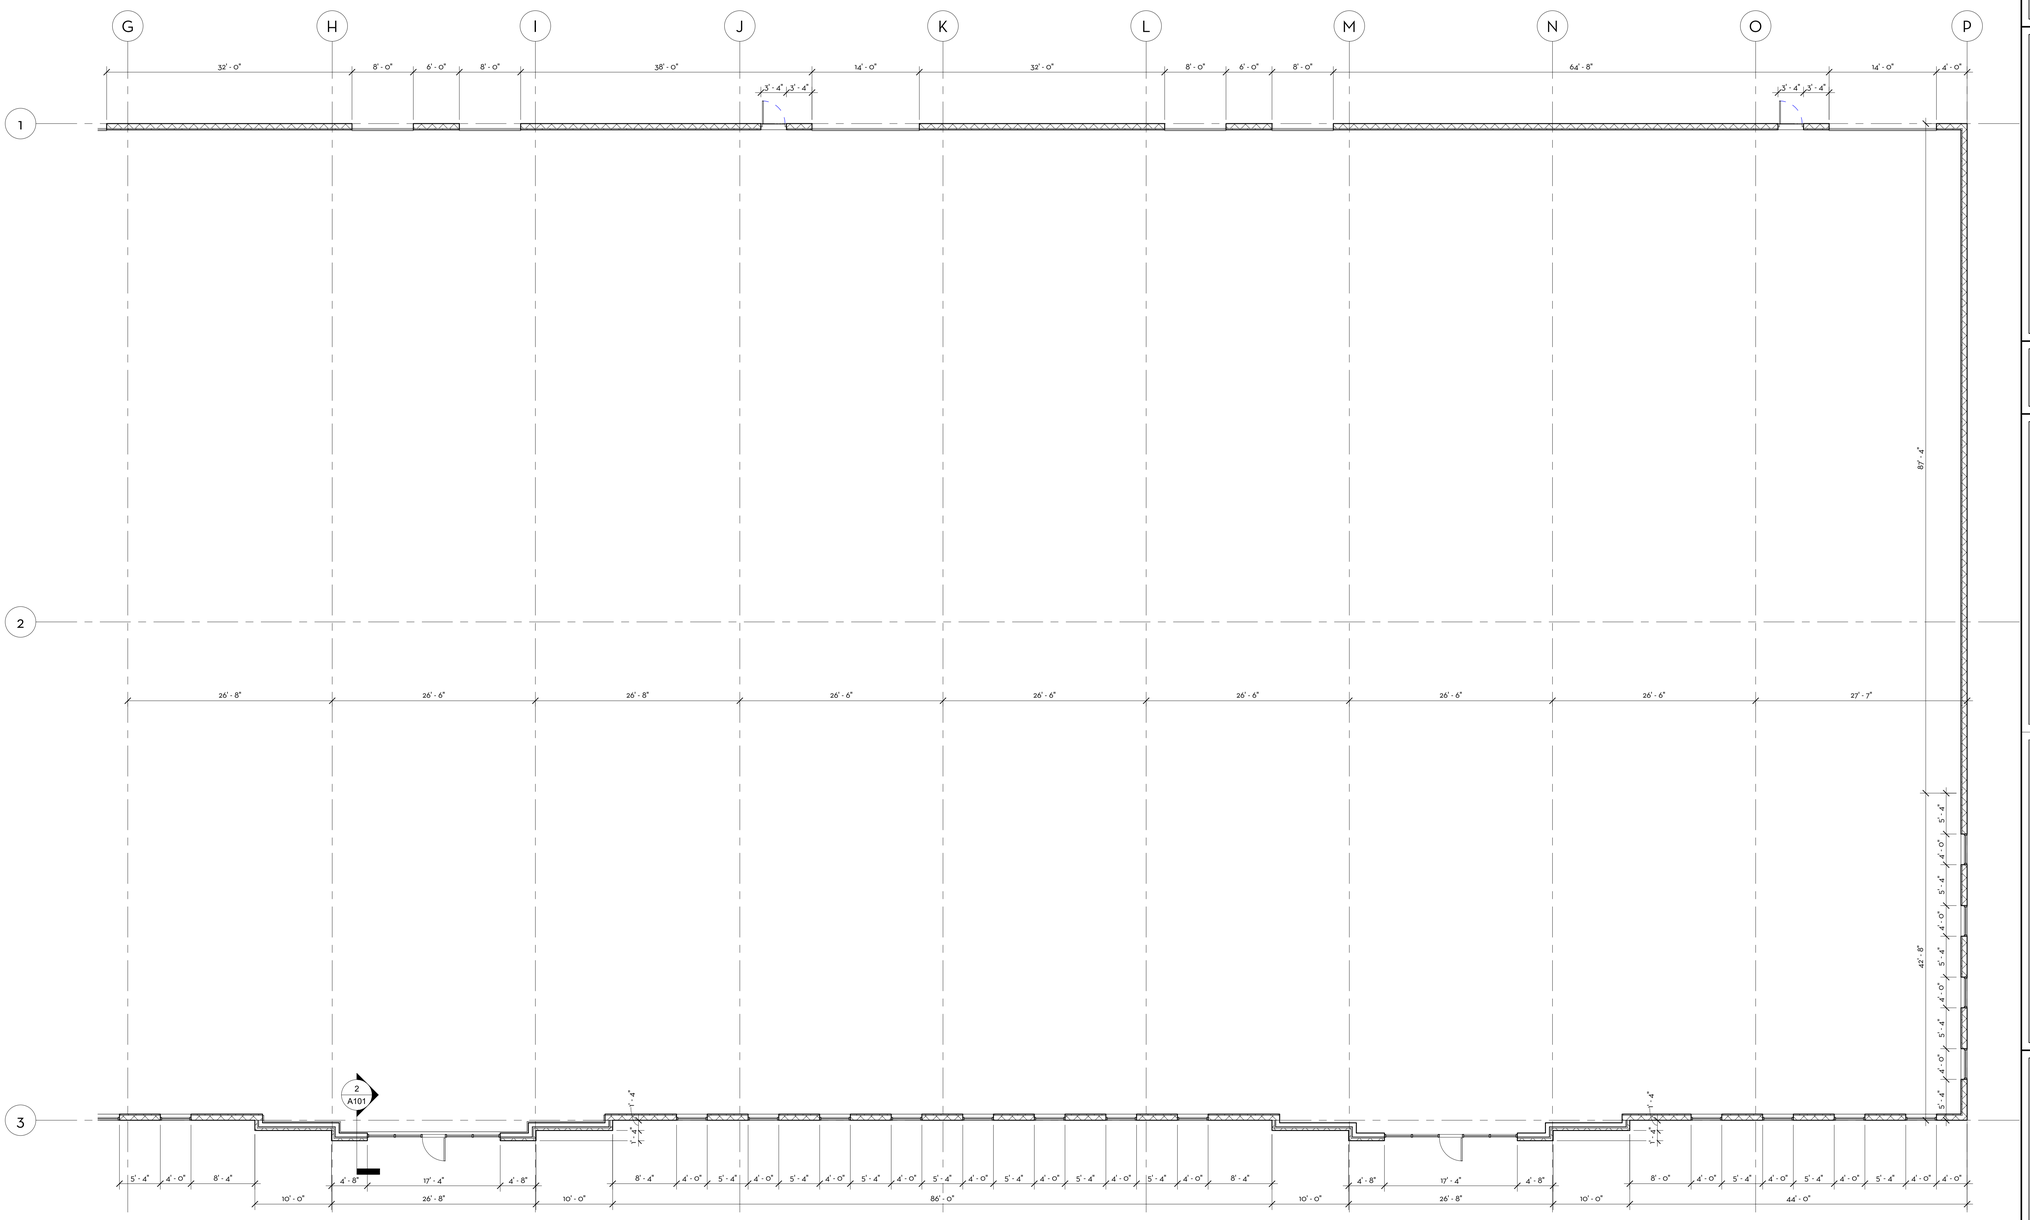

1 ENLARGED FLOOR PLAN
1/8" = 1'-0"

BAR IS ONE INCH ON OFFICIAL DRAWINGS
0 1"
IF NOT ONE INCH, ADJUST SCALE ACCODINGLY

ASPECT architecture:design

© COPYRIGHT 2019 ASPECT INC

DRAWN BY: GSJ
APPROVED: JPG
JOB DATE: 08-14-2019
JOB NO: 19014

1550 NORTH CENTER POINT ROAD
HIAWATHA, IOWA
ARCHITECTURAL
ENLARGED FLOOR PLAN

DRAWING
A102

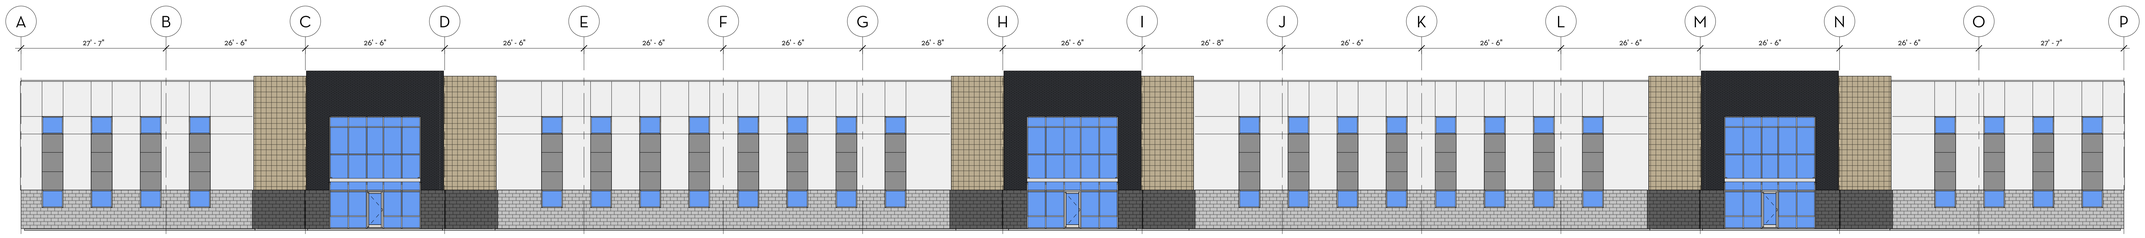

5 South
1 : 140

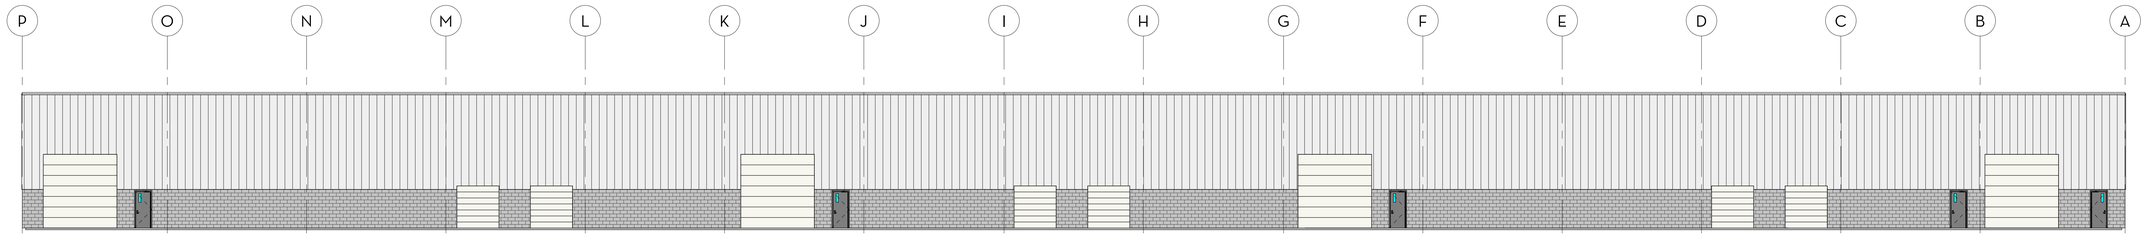

4 REAR ELEVATION
1 : 140

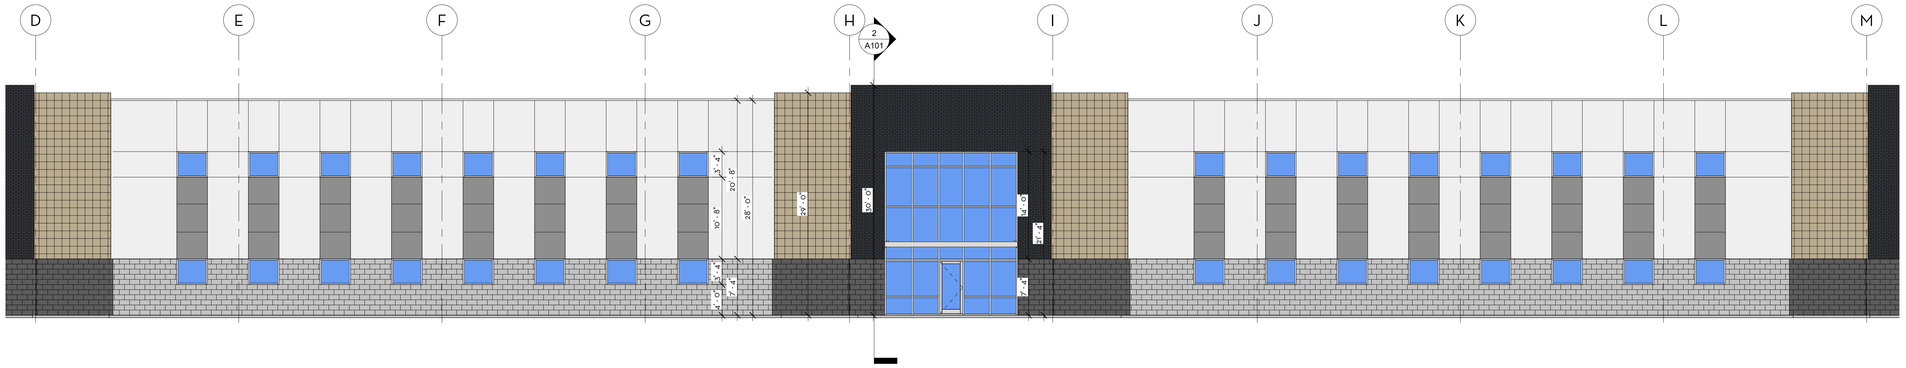

1 ENLARGED FRONT ELEVATION
1/8" = 1'-0"

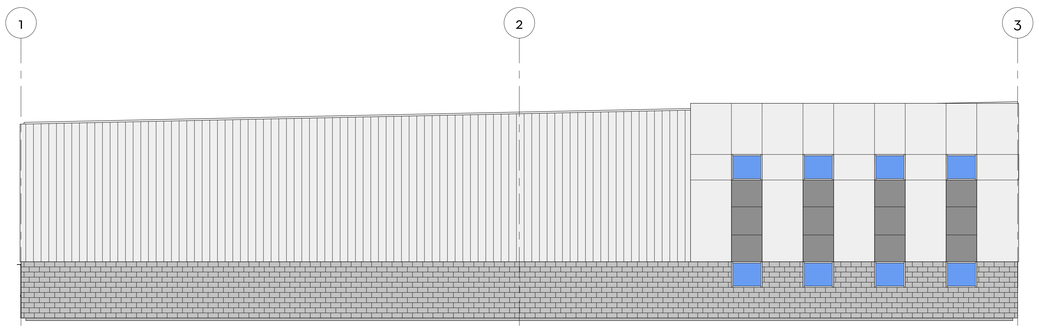

3 LEFT ELEVATION
1/8" = 1'-0"

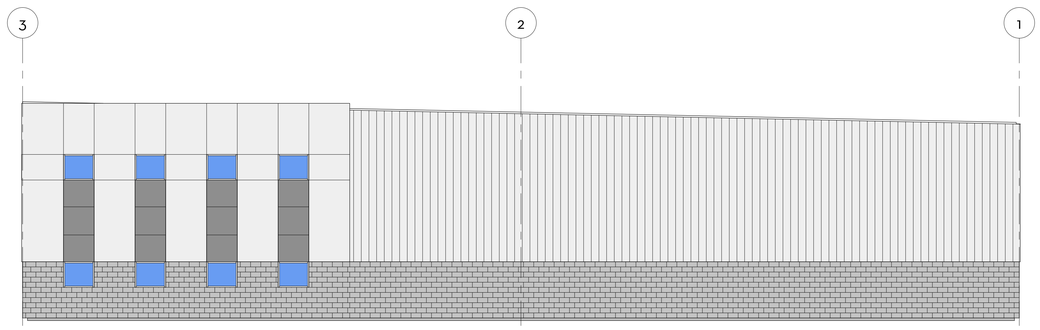

2 RIGHT ELEVATION
1/8" = 1'-0"

BAR IS ONE INCH ON OFFICIAL DRAWINGS
0 1"
IF NOT ONE INCH, ADJUST SCALE ACCODINGLY

ASPECT architecture:design

© COPYRIGHT 2019 ASPECT INC

DRAWN BY: GSJ
APPROVED: JPG
JOB DATE: 08-14-2019
JOB NO: 19014

1550 NORTH CENTER POINT ROAD
HIAWATHA, IOWA
ARCHITECTURAL
ELEVATIONS

DRAWING
A103